la L. Siems and Henry Siems
E 1/4, Sec. 32, T. 25 N. R. 10 E. 3rd P.M. 7-21-42
Artesia Twp. Iroquois Co. Illinois.
160 Acres.
Union Drainage Dist. No. 1
7, Loda and Artesia Twps.

Wagner 160
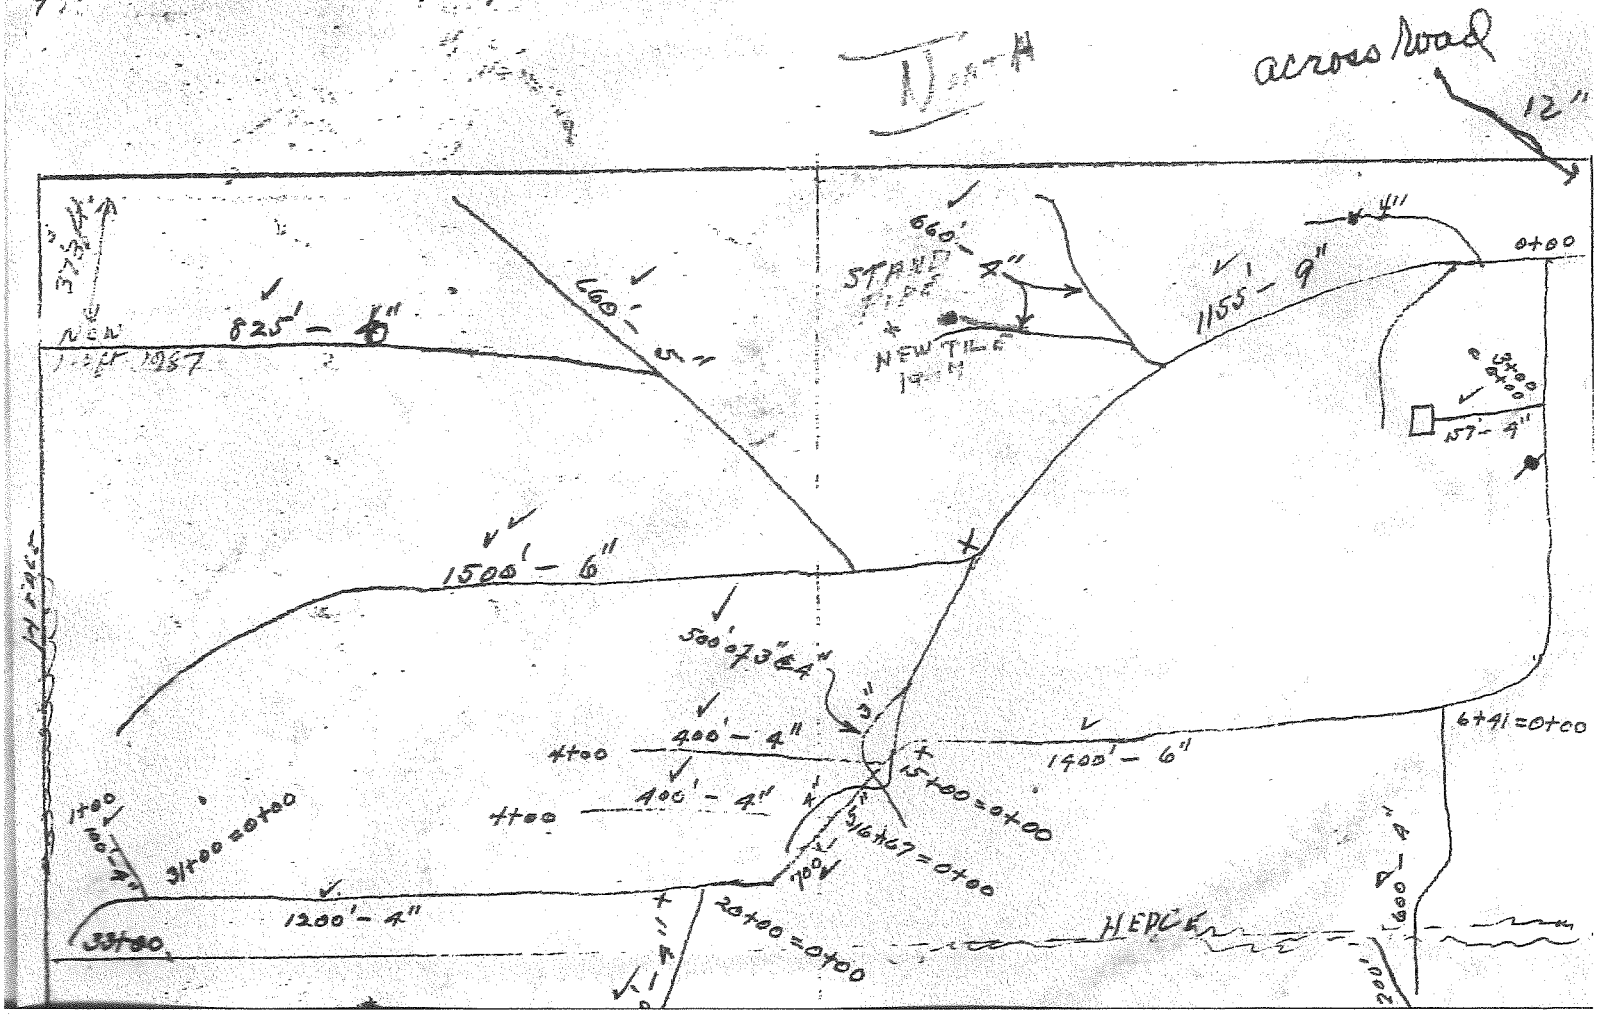
Buckley farm